PROPOSED SEWAGE SYSTEM
FOR
ARTHUR SWENSON
HAMPTON FALLS N. H.
SCALE 1" = 20' SEPT 30 70
PARKER SURVEY ASSOC. INC.
SEABROOK, N.H.

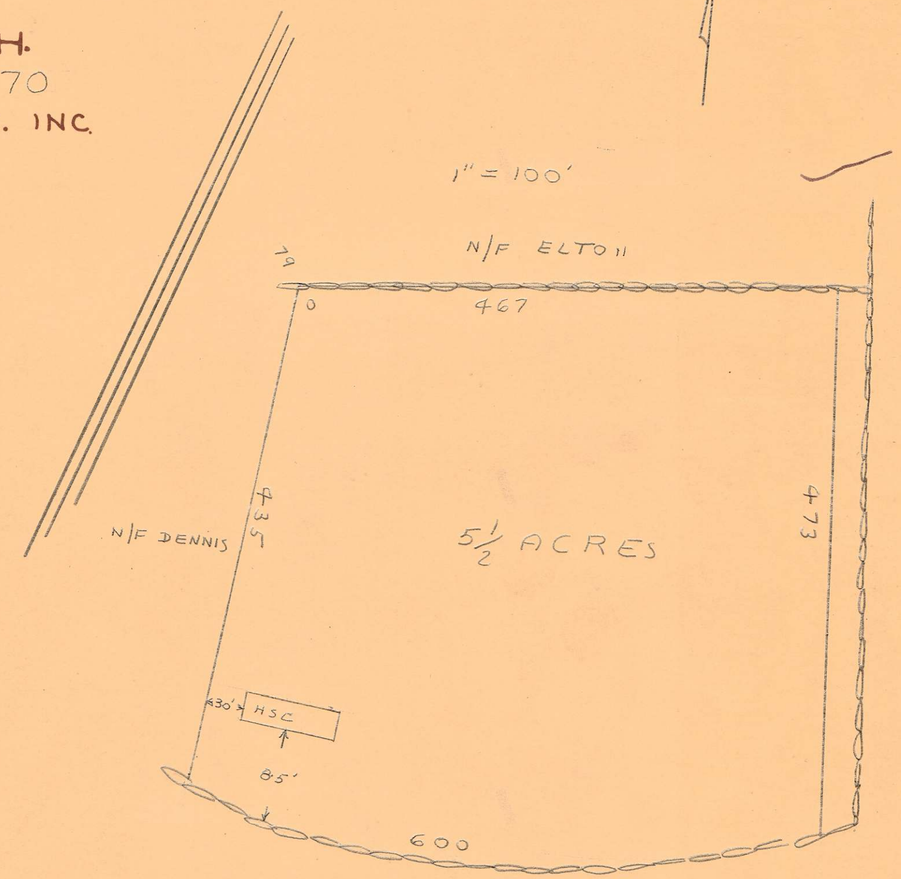

TEST PIT & SOIL LOG

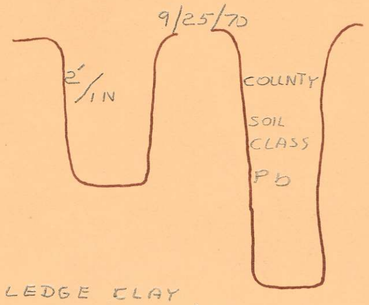

NO LEDGE CLAY
or WATER TO 10'

PARTIAL SECTION of LEACHING BED

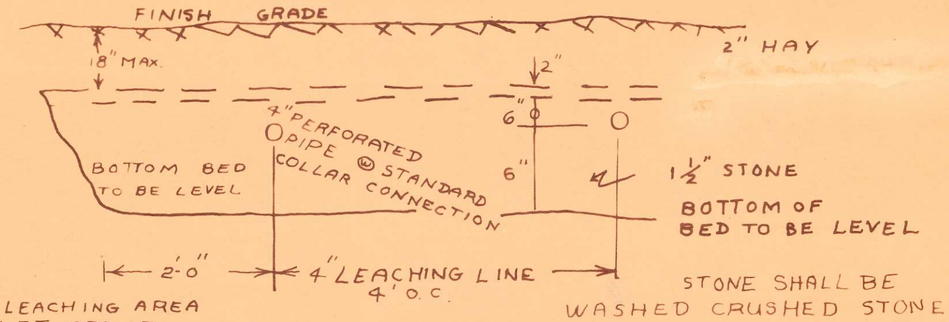

BOTTOM of LEACHING AREA MIN of 4 FT. ABOVE HIGH WATER TABLE & 8 FT CLAY, HARDPAN OR LEDGE

STONE SHALL BE WASHED CRUSHED STONE OR WASHED GRAVEL FREE FROM IRON, FINES, DUST & ORGANIC MATTER AS LAID

873

873